


1:200 (A1)  
NORCONSULT  
INFORMATIONSHANDLING  
2019-11-26

1:200 (A1)  
NORCONSULT  
INFORMATIONSHANDLING  
2019-11-26


# PLAN 2

## A-40-1-200

1:200 (A1)  
NORCONSULT  
INFORMATIONSHANDLING  
2019-11-26

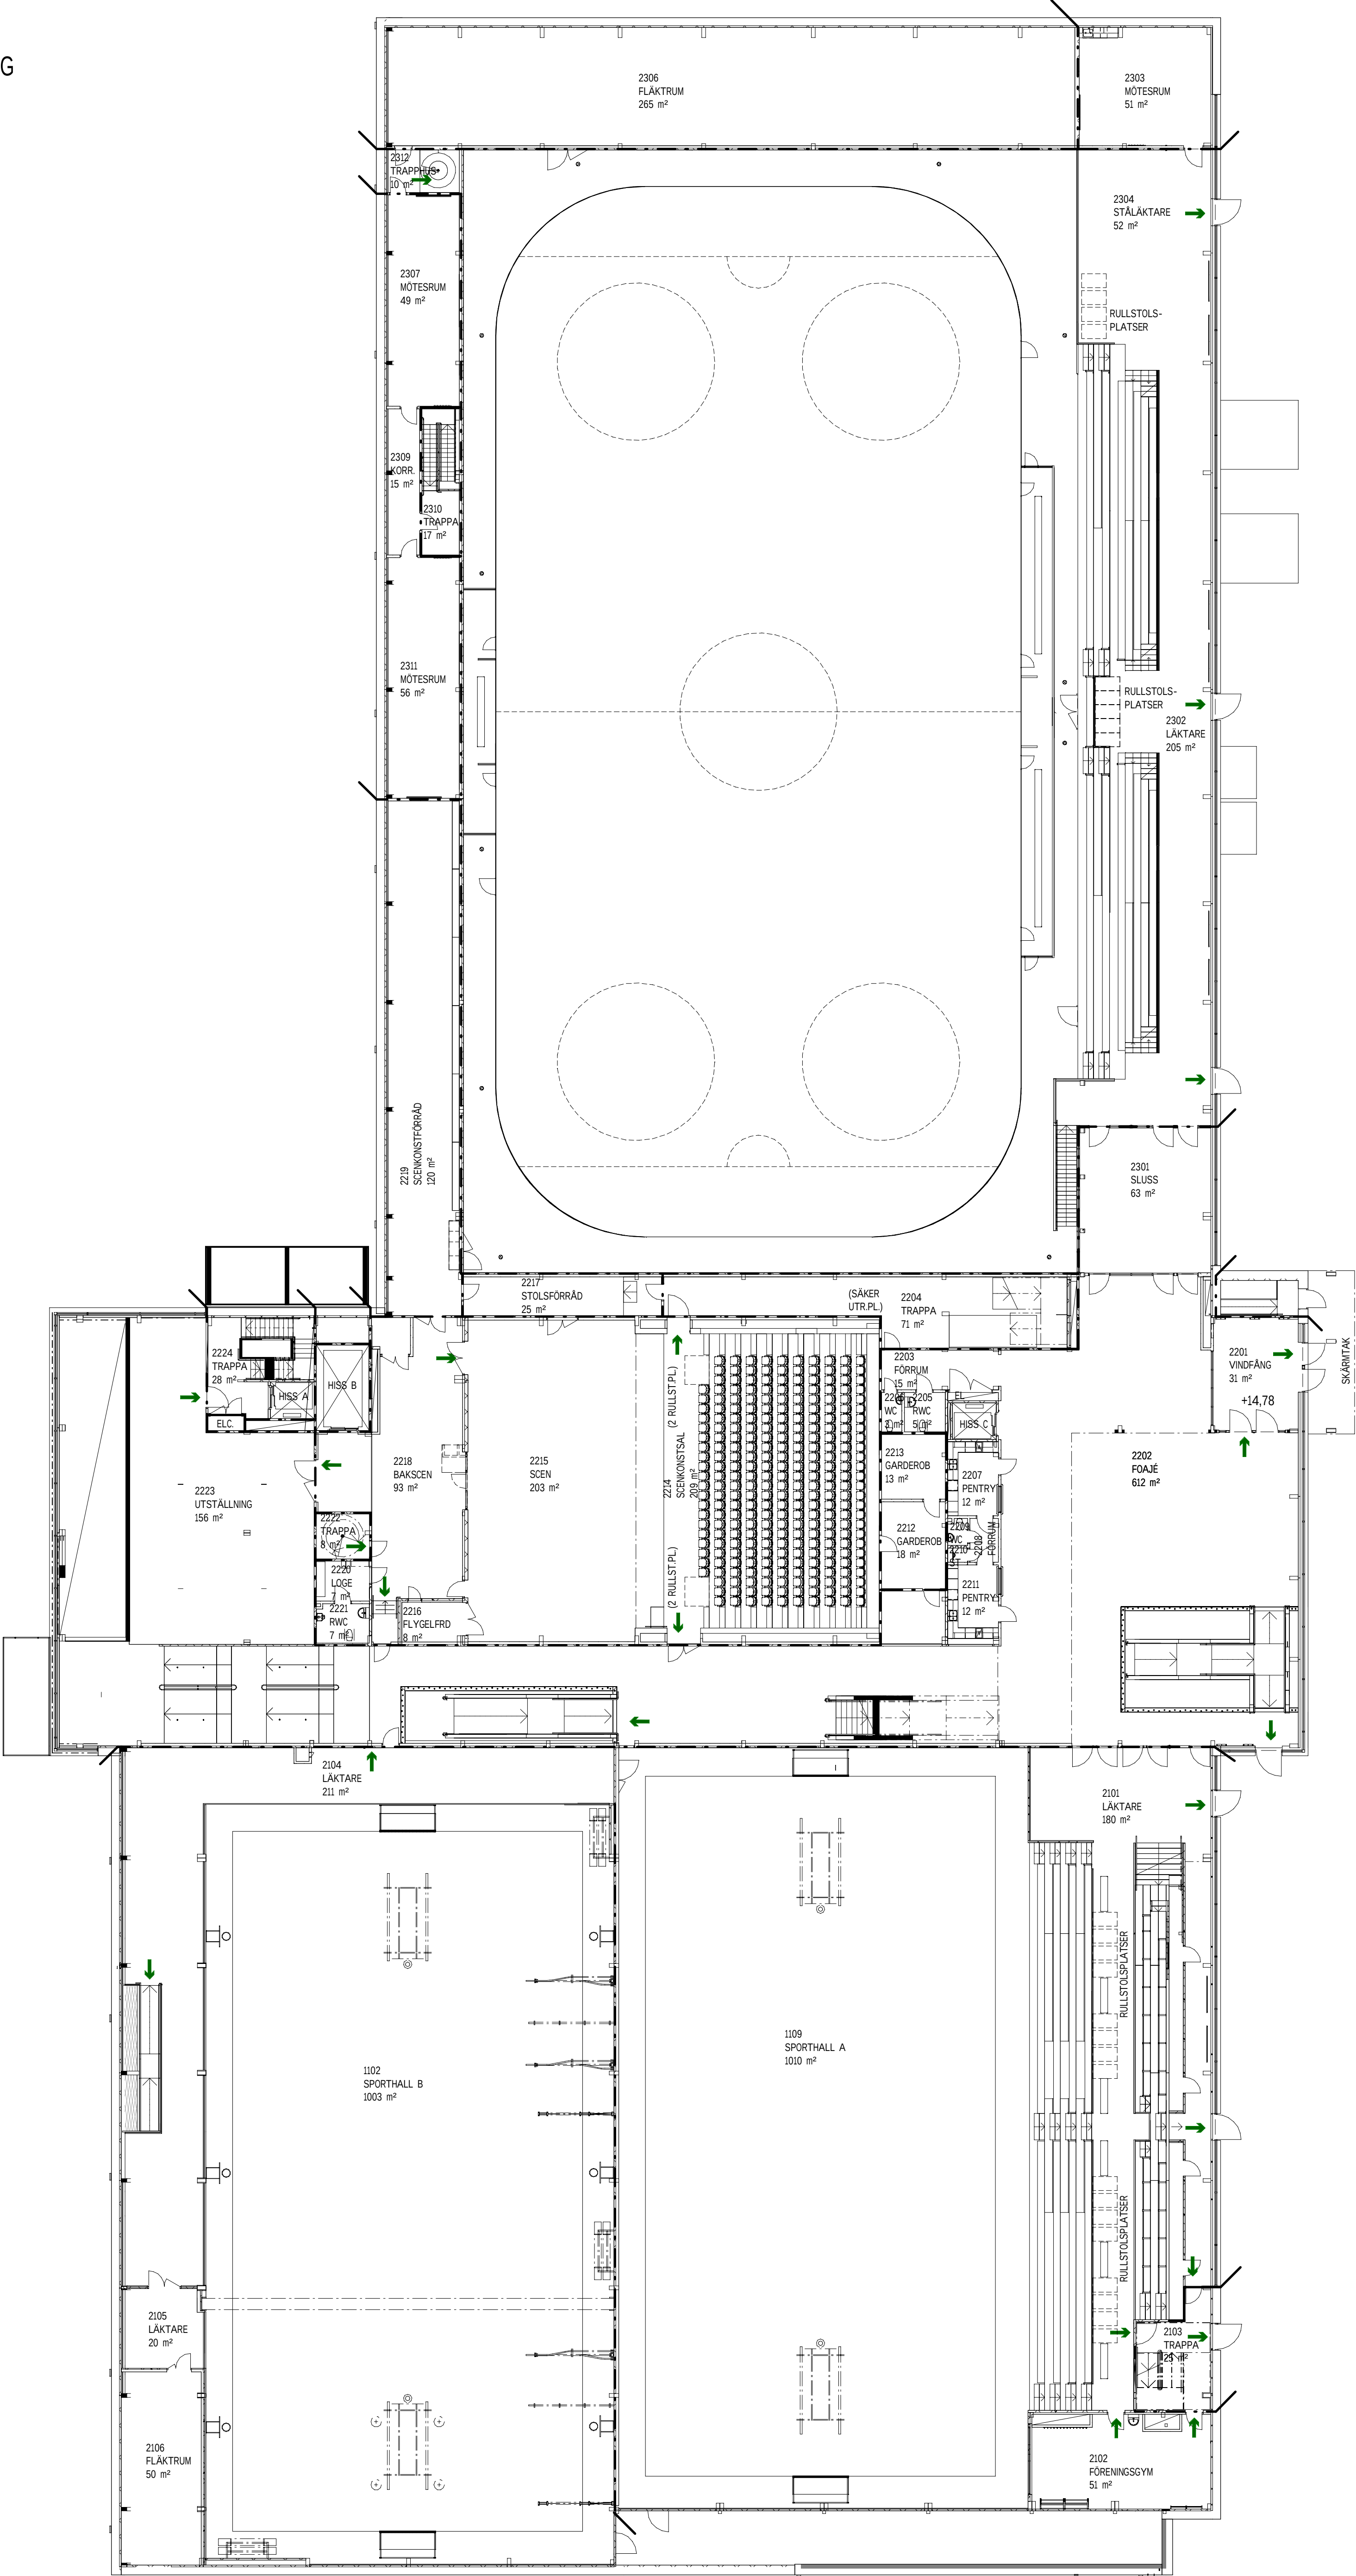


1:200 (A1)  
NORCONSULT  
INFORMATIONSHANDLING  
2019-11-26

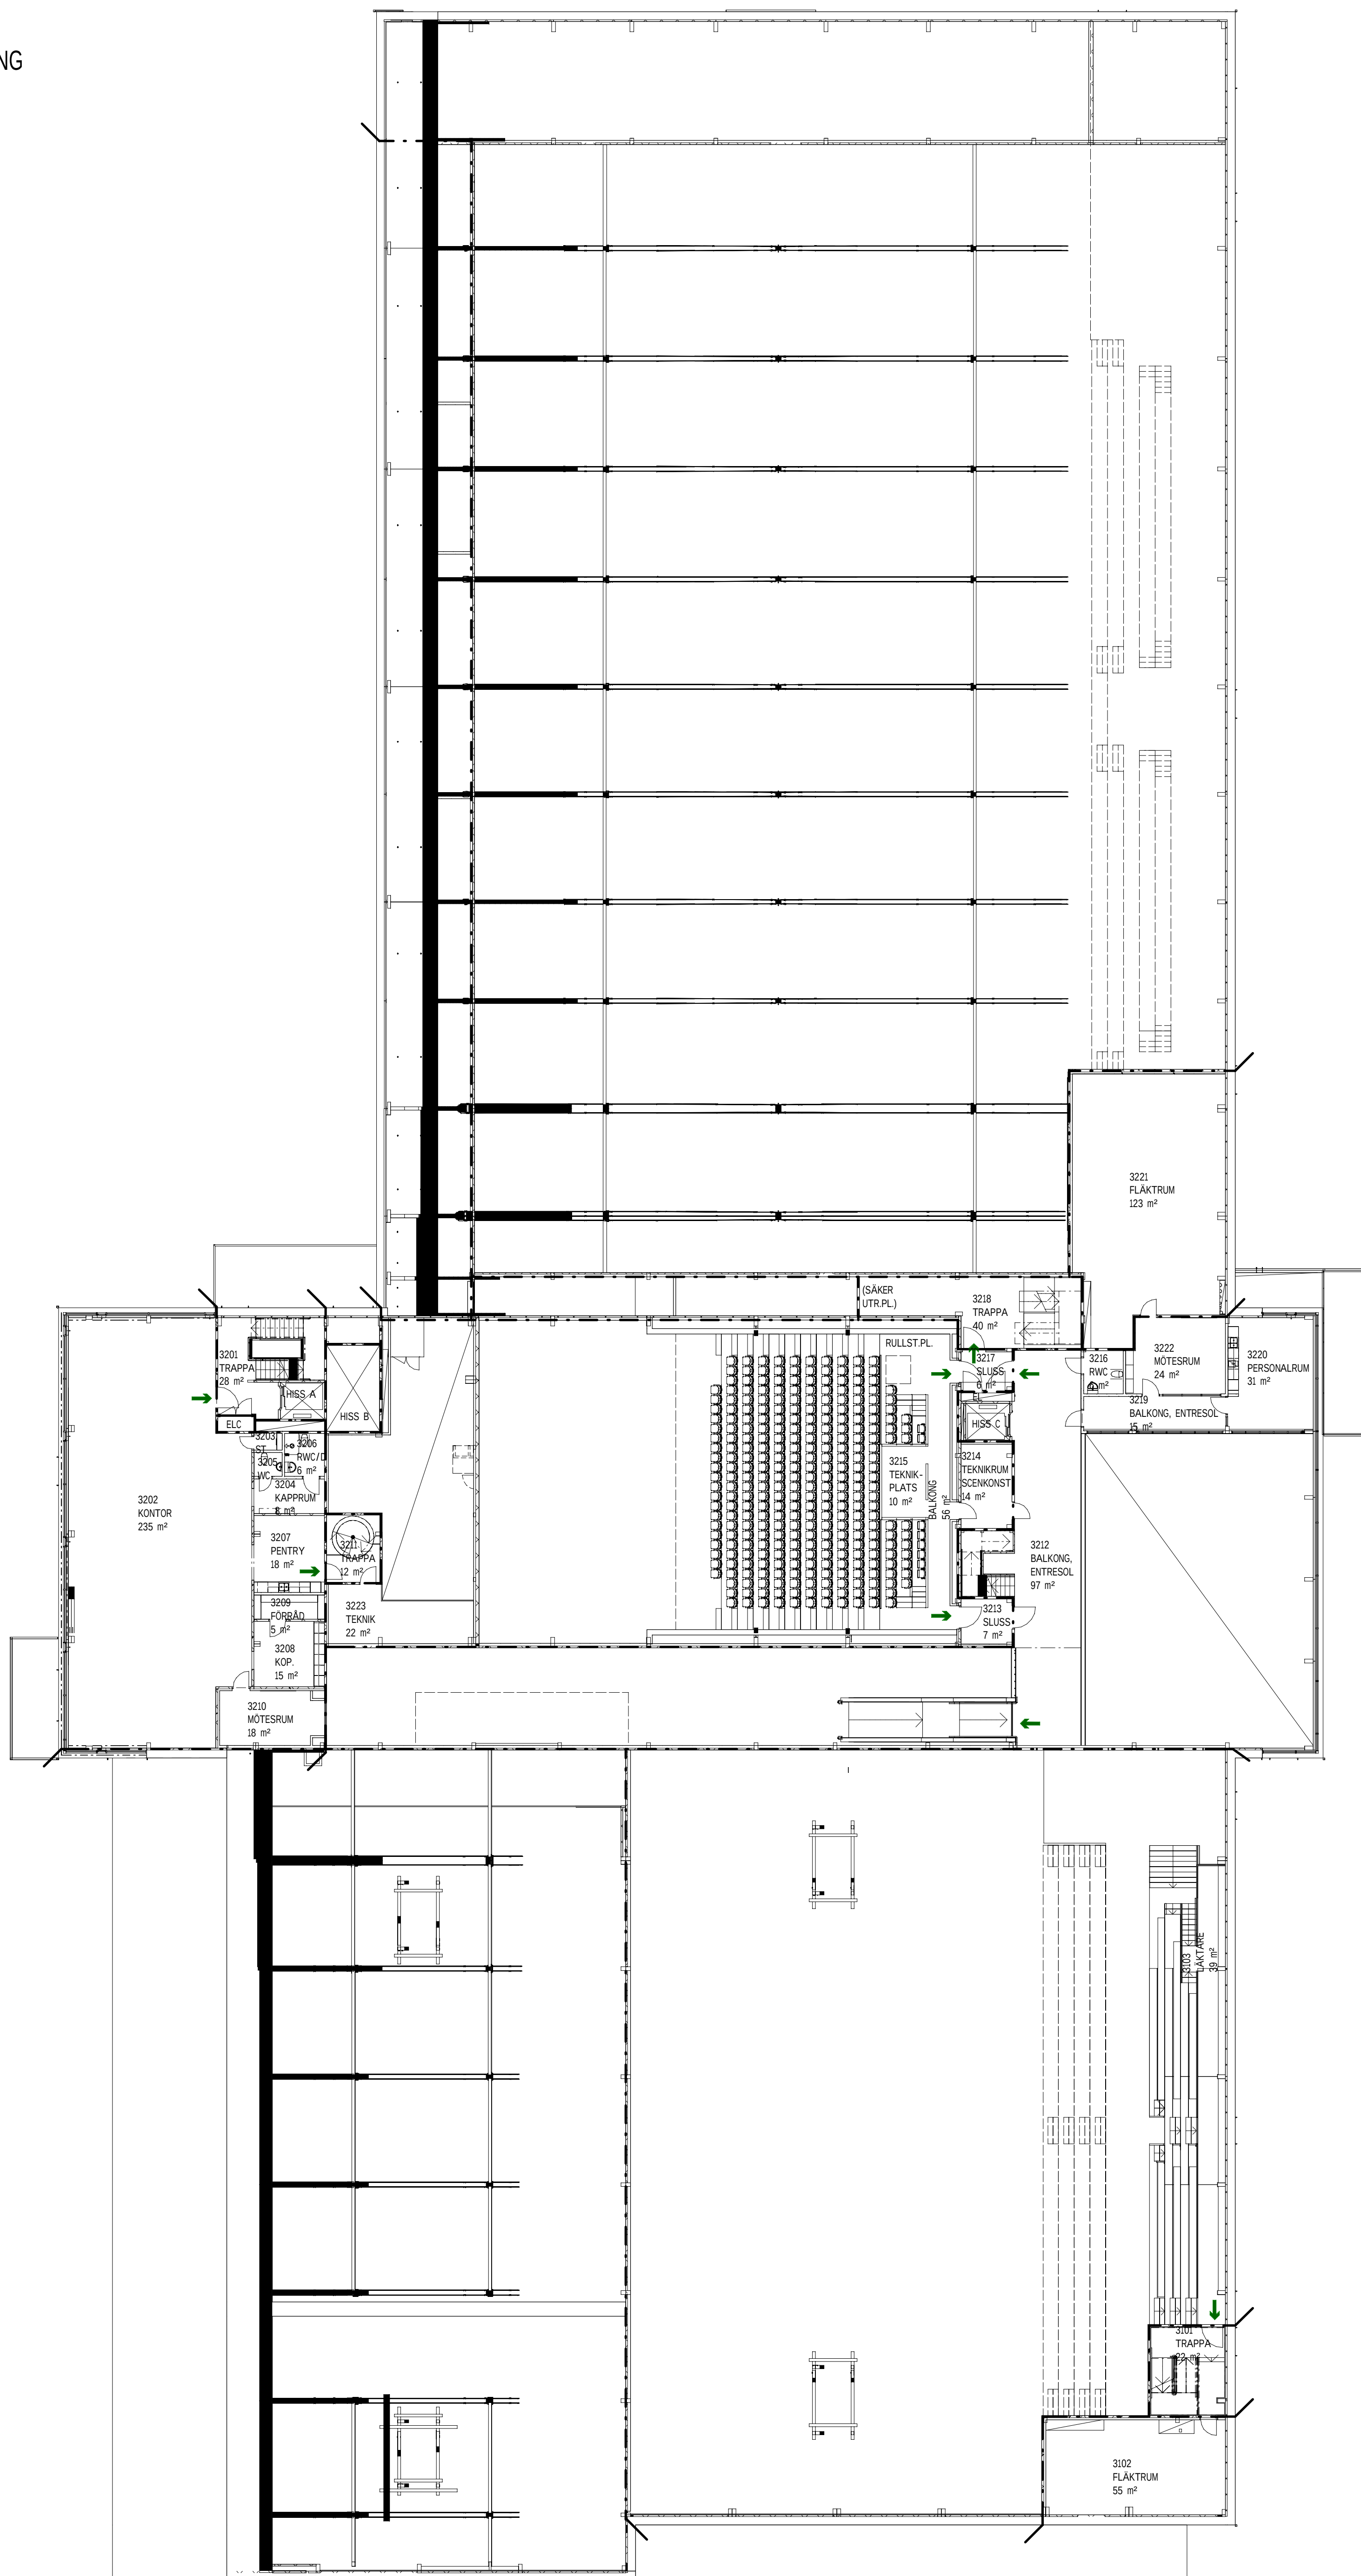

# PLAN 4

## A-40-1-400

1:200 (A1)  
NORCONSULT  
INFORMATIONSHANDLING  
2019-11-26

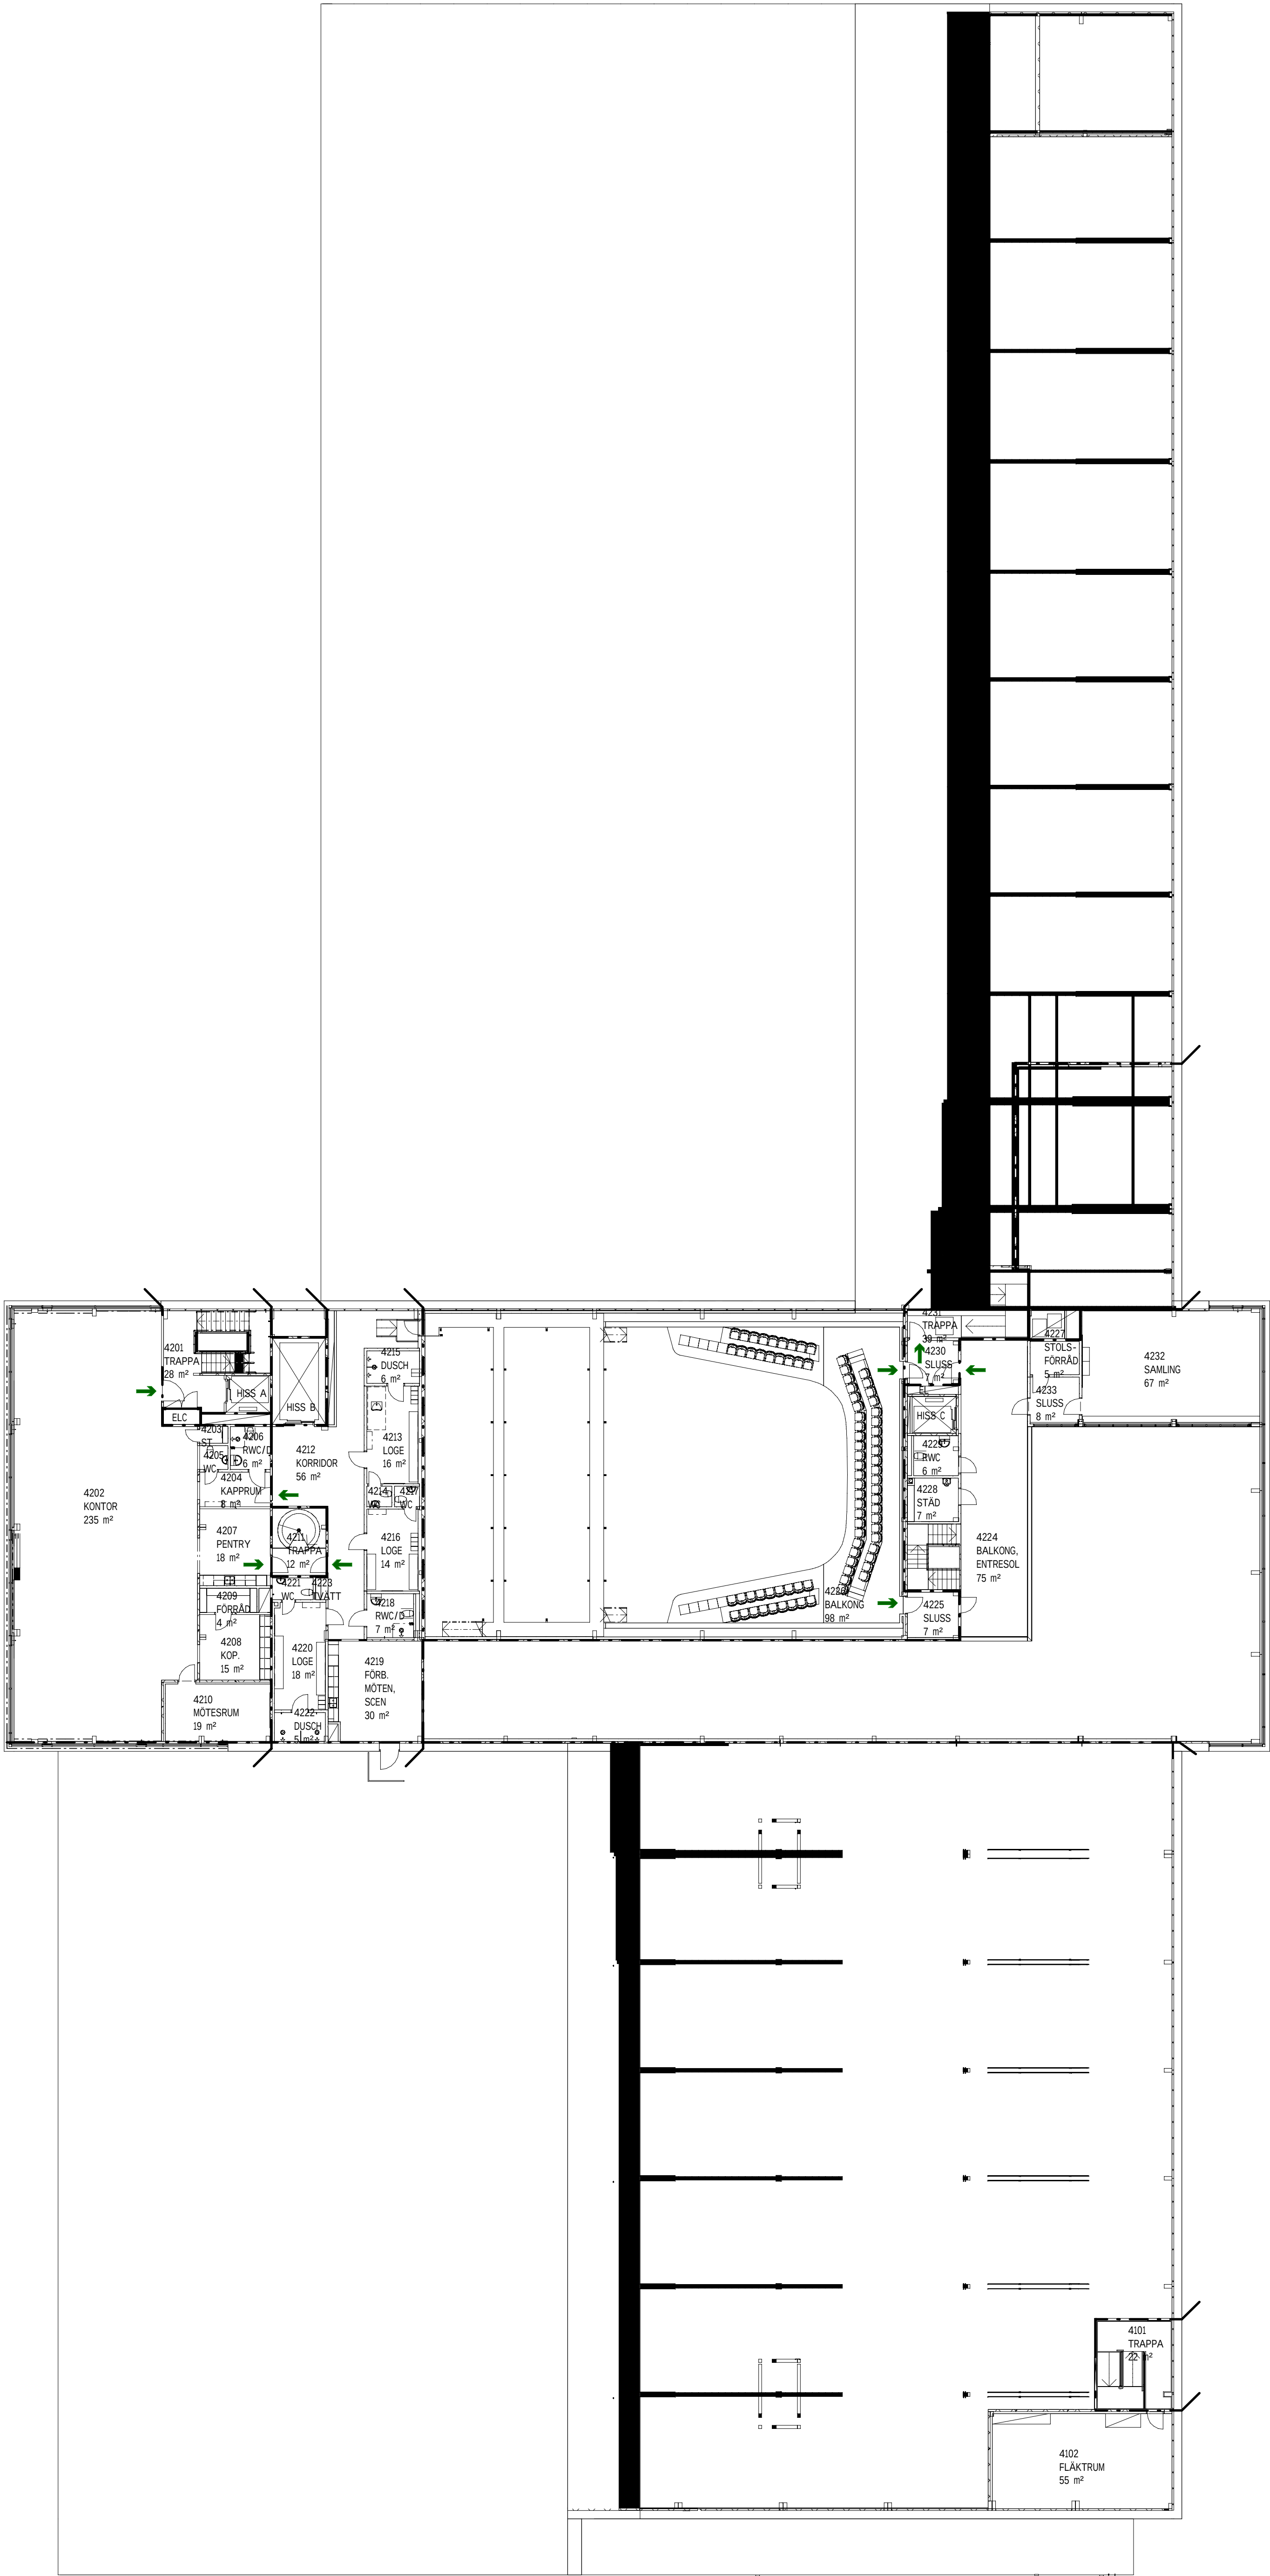

# PLAN 5

## A-40-1-500

1:200 (A1)  
NORCONSULT  
INFORMATIONSHANDLING  
2019-11-26

